Permit #F00147131

FilmL.A., Inc.
6255 W Sunset Blvd, 12th Floor
Hollywood, CA 90028
t: (213)977-8600 - f: (213)977-8601
www.filmla.com

Summary Information

Permit No: F00147131 **Type of Permit:** FILMING **Release Date:** 01/16/2019

Production Company TWENTIETH CENTURY FOX TELEVISION

Insured Company Name TWENTIETH CENTURY FOX TELEVISION

Contact Phone No. 1 310-369-1000
Contact Phone No. 2 310-696-5734
Fax
Address 10201 W PICO BLVD, BUILDING 1 LOS ANGELES, California 90064

Production Title SINGLE PARENT- EP117

Type of Production TV Sitcom

Producer Erin O'Malley

Director tbd tbd

1st AD Michael Risoli

Production Manager Ryan Guellow

FilmL.A. Coordinator Hans Groszkruger

Location Manager Lucas Nalepinski
Primary Phone Mobile - 310-461-4165
Secondary Phone

Location Assistant Kyle Hollinger
Primary Phone Mobile - 310-926-3598
Secondary Phone

Fees

Posting 1200	$276.00
Posting 1500	$345.00
Notification Charge	$170.00
FILMLA NON-REFUNDABLE FILM APPLICATION FEE	$685.00
LA CITY LANE AND STREET CLOSURE FEE	$312.00
LA CITY FIRE DEPARTMENT SPOT CHECK SURCHARGE	$85.00

Total Permit Fee $1,873.00

Number of Locations 1

NOT A PERMIT

Permit #F00147131

FilmL.A., Inc.
6255 W Sunset Blvd, 12th Floor
Hollywood, CA 90028
t: (213)977-8600 - f: (213)977-8601
www.filmla.com

Summary Information — Location

Permit Number	F00147131	**Location Manager**	Lucas Nalepinski
Production Company	TWENTIETH CENTURY FOX TELEVISI...	Primary Phone	Mobile - 310-461-4165
Insured Company	TWENTIETH CENTURY FOX TELEVISI...	Secondary Phone	
Production Title	SINGLE PARENT- EP117		

Location Address 10368 Keswick Ave, Los Angeles, CA 90064

Location Type Private Residence

Film Dates 1/17/2019 - 1/17/2019 07:00 - 22:00 1 day
1/18/2019 - 1/18/2019 07:00 - 22:00 1 day

Open or Closed to the Public Closed

Generic Conditions
*LA CITY AND/OR LA COUNTY FIRE CHECKLIST ATTACHED TO FINAL PERMIT. THE PERMITTEE IS RESPONSIBLE FOR COMPLETING CHECKLIST PRIOR TO FILMING ACTIVITY AT THIS LOCATION. NON COMPLIANCE MAY RESULT IN ASSIGNMENT OF A FIRE OFFICER.
Community Survey Obtained
Equipment staging and vehicles may park on one side of the street only.
Must Maintain 5' Clearance on Sidewalks/Walkways
Must maintain local/emergency access
No cast or crew parking on area streets
Number of uniformed officers listed on the permit is a minimum requirement.
Permittee remains responsible for deploying a sufficient number of uniformed officers to provide traffic and crowd control to ensure the safety of the film crew and the public.
Traffic control must be done in accordance w/MUTCD
Traffic Officers Required
Uniformed officers shall have a copy of the film permit in their possession and are required to confirm that all traffic control signage devices are in place.

Please see attached documents
Keswick Ave (closure) btwn Kerwood Ave & Beverly Glen Blvd - Single Parent (1-17-19 1-18-19).pdf
FOX AA LN 2018 .pdf

Equipment on Location

Type	Quantity
5 or 10 ton trucks	4
Cast/Crew vehicles	70
Cube Trucks	4
Generator	1
Motor Homes	2
Trailers	3
Vans	3

Personnel on Location

Type	Quantity
Cast	5
Crew	70
Off-Duty/Retired LAPD Officer(s)	2
Spot Check	1

NOT A PERMIT

FilmL.A., Inc.
6255 W Sunset Blvd, 12th Floor
Hollywood, CA 90028
t: (213)977-8600 - f: (213)977-8601
www.filmla.com

Summary Information — Location

Permit Number	F00147131	**Location Manager**	Lucas Nalepinski
Production Company	TWENTIETH CENTURY FOX TELEVISI...	Primary Phone	Mobile - 310-461-4165
Insured Company	TWENTIETH CENTURY FOX TELEVISI...	Secondary Phone	
Production Title	SINGLE PARENT- EP117		

Filming Activities Drive ups & away; Equipment across street; Equipment on property; Equipment on sidewalk & street; Equipment on sidewalk, in curb lane & across street; Exterior Dialogue; Exterior establishing shots; Intermittent traffic control - 2 minutes standard; DAY/NIGHT EXTERIOR DIALOGUE . CAMERA IN STREET, ACTORS IN STREET, CABLE CROSSING THE STREET ON KESWICK AND KENWOOD; *** PLEASE NOTE THAT DURING THE FULL STREET CLOSURE ON KESWICK, RESIDENTS WILL HAVE FULL ACCESS TO THEIR HOMES***; ALSO NOTE**** FILMING WILL ONLY BE ONE OF THE DATES. THE 18TH IS LISTED AS A RAIN DATE;

Jurisdiction **Political:** Los Angeles City - Council District 05 **Police:** Los Angeles Police Department **Fire:** Los Angeles City

Thomas Guide **Page:** 632 **Grid:** E4

Approvals

LOS ANGELES CITY POLICE DEPARTMENT	Gabriel Aleman
FILML.A. CLOSURES	Joshua Mingo
LOS ANGELES CITY DEPARTMENT OF PUBLIC WORKS	Jessica Castro

Parking

Base Camp	10201 W PICO BLVD, Los Angeles, CA, 90035	**Crew Parking**	10201 W PICO BLVD, Los Angeles, CA, 90035
Location Type :		Location Type :	
Other Location		Other Location	

Posting "No Parking" signs
S/S KESWICK AVE FROM BENECIA AVE TO KERWOOD AVE
N/S KESWICK AVE 150FT ACROSS FROM LOCATION FOR PICTURE
W/S KERWOOD AVE FROM KESWICK AVE TO TENNESSEE AVE
W/S KERWOOD AVE 150FT N FROM KESWICK AVE
E/S BENECIA AVE 150FT FROM KESWICK AVE

Approximate Footage 1201 - 1500 **Log Number** 229024

Date(s) 1/17/2019 to 1/17/2019 **Time(s)** 07:00 to 22:00

Posting "No Parking" signs
S/S KESWICK AVE FROM BENECIA AVE TO KERWOOD AVE
N/S KESWICK AVE 150FT ACROSS FROM LOCATION FOR PICTURE
W/S KERWOOD AVE FROM KESWICK AVE TO TENNESSEE AVE
W/S KERWOOD AVE 150FT N FROM KESWICK AVE
E/S BENECIA AVE 150FT FROM KESWICK AVE

Approximate Footage 901 - 1200 **Log Number** 229147

NOT A PERMIT

FilmL.A., Inc.
6255 W Sunset Blvd, 12th Floor
Hollywood, CA 90028
t: (213)977-8600 - f: (213)977-8601
www.filmla.com

Summary Information — Location

Permit Number	F00147131	**Location Manager**	Lucas Nalepinski
Production Company	TWENTIETH CENTURY FOX TELEVISI...	Primary Phone	Mobile - 310-461-4165
Insured Company	TWENTIETH CENTURY FOX TELEVISI...	Secondary Phone	
Production Title	SINGLE PARENT- EP117		

Date(s) 1/18/2019 to 1/18/2019 **Time(s)** 07:00 to 22:00

Lane / Full Closure FULL STREET CLOSURE- KESWICK AVE., S BEVERLY BLVD- KERWOOD AVE

Approximate Footage 0 - 300

Date(s) 1/17/2019 to 1/17/2019 **Time(s)** 07:00 to 22:00

Lane / Full Closure FULL STREET CLOSURE- KESWICK AVE., S BEVERLY BLVD- KERWOOD AVE

Approximate Footage 0 - 300

Date(s) 1/18/2019 to 1/18/2019 **Time(s)** 07:00 to 22:00

NOT A PERMIT

Permit #F00147131

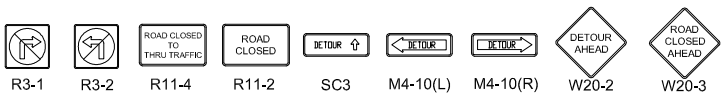

Ⓢ TRAFFIC SIGNAL

● TRAFFIC CONE

TYPE I W/ SIGN

FLASHING ARROW SIGN (FAS)

ALL TRAFFIC CONTROL WILL BE INSTALLED TO MEET OR EXCEED THE LATEST CA-MUTCD MINIMUM REQUIREMENTS

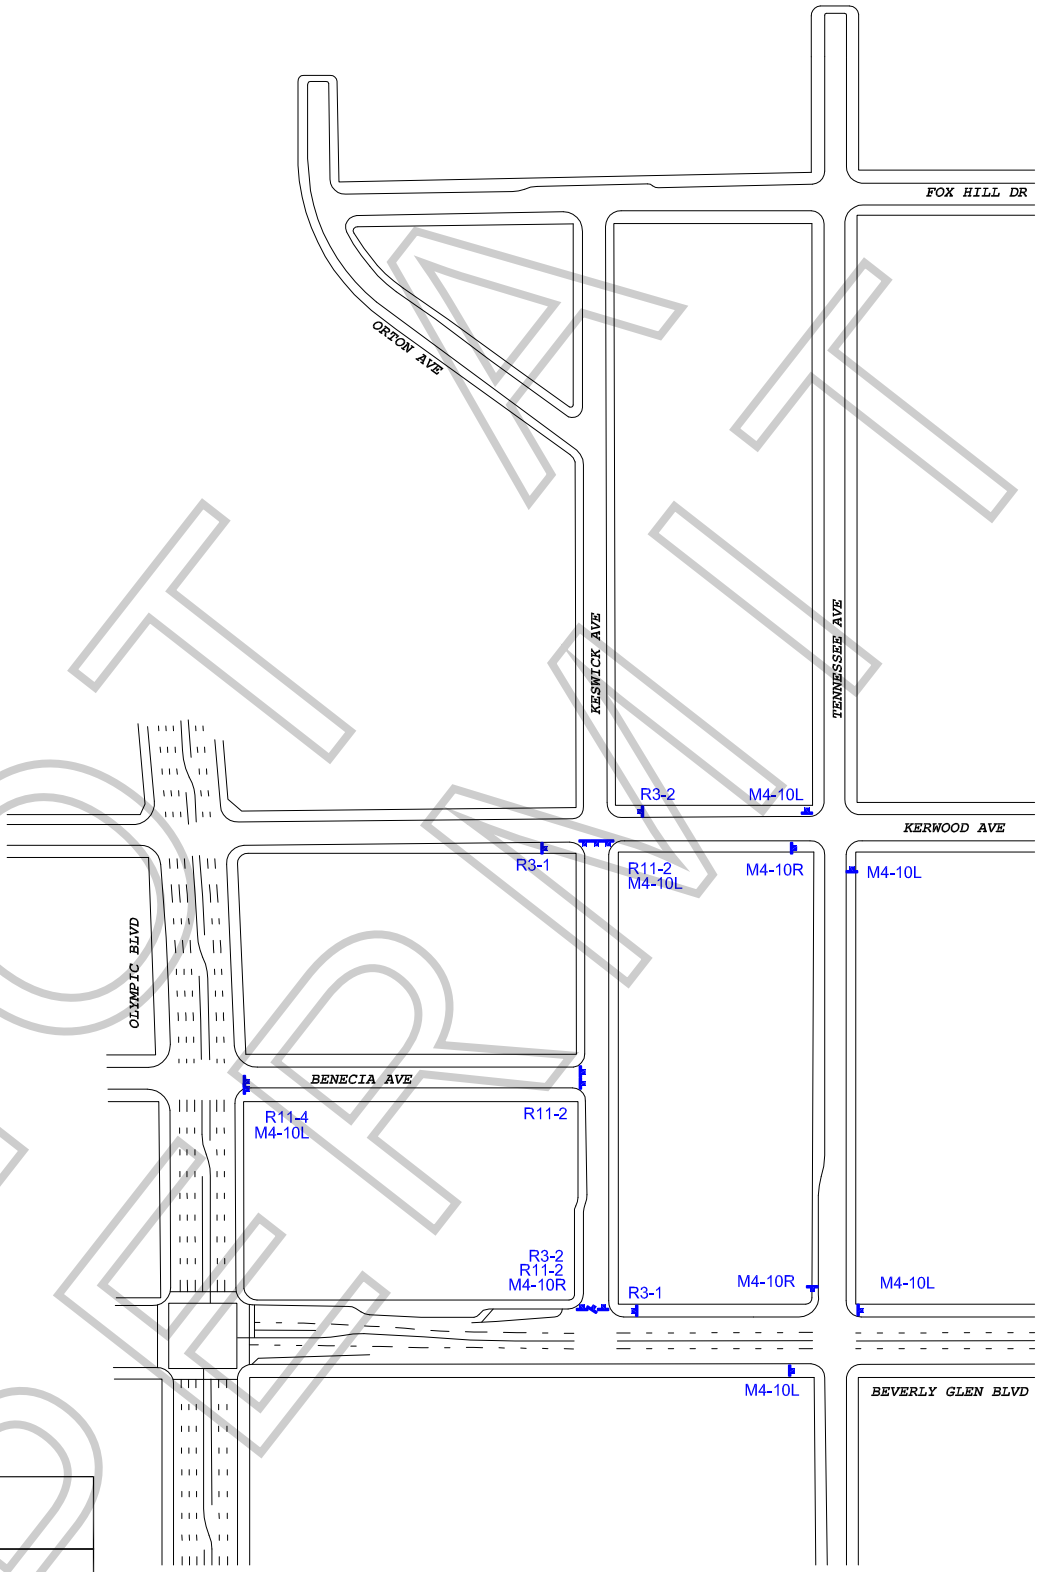

NOT A PERMIT

TCP FOR:	20TH CENTURY FOX TV: "SINGLE PARENTS"
LOCATION:	FULL CLOSURE OF KESWICK AVE FROM BEVERLY GLEN BLVD TO KERWOOD AVE LOS ANGELES, CALIFORNIA
CONTACT:	ELISA SMITH OFFICE# 213-763-9000 LUCAS NALEPINSKI PH# 617-283-3156
	JCL TRAFFIC SERVICES (213) 622-9775 C31-CA Lic # 805357
DATE / REVISIONS	DRAFTER: MARIO MENJIVAR SCALE: N.T.S. FILM LA: HG

WORK ZONE TRAFFIC CONTROL PLAN GENERAL NOTES

1. DATE/TIME: 1-17-19 & 1-18-19 FROM 07:00 HOURS TO 22:00 HOURS.

2. ALL SIGNING, STRIPING, AND TRAFFIC CONTROL DEVICES SHALL CONFORM TO THE (CURRENT) STATE OF CALIFORNIA DEPARTMENT OF TRANSPORTATION (CALTRANS) STANDARD PLANS AND STANDARD SPECIFICATIONS, CALIFORNIA MUTCD, AND ANY ADDENDUMS THERETO, AND AS SHOWN ON THESE PLANS, SYMBOLS AND ABBREVIATIONS USED ARE SHOWN ON CALTRANS STANDARD PLANS.
3. THERE WILL BE NO INTERFERENCE WITH TRAFFIC SIGNALS OR CROSSWALKS.
4. CONES WILL BE 28" MINIMUM HEIGHT AND HAVE REFLECTORIZED SLEEVES FOR NIGHT WORK.
5. POLICE WILL DIRECT TRAFFIC IF NECESSARY.

Permit #F00147131

APPOINTMENT OF FILM THIS PRODUCTION SERVICES, INC. AS AUTHORIZED AGENT AND REPRESENTATIVE

I certify that I am a representative of **20th Century Fox Television** ("Principal") and am
Name of "Principal" / Production Company

authorized to enter into binding contractual agreements on Principal's behalf provided Principal has pre-approved such agreements. I further certify that I am authorized by principal to appoint other representatives and agents for Principal and to give such representatives and agents authority to enter into and bind Principal to agreements relating to the issuance and compliance with location film (e.g. theatrical, television, commercial, and other motion picture filming) and still photographic permits, including the permits themselves and any riders to such permits. Acting on the behalf of Principal in my capacity as it's authorized representative, I appoint Film This Production Services, Inc. (a.k.a. Film This) and it's employees and agents ("Film This") as Principal's authorized representatives and agents to apply for and receive location film (e.g. theatrical, television, commercial, and other motion picture filming) and still photographic permits on behalf of Principal through the *FILML.A., INC.* for any city , county or other jurisdiction where *FILML.A., INC.* operates, in accordance with Principal's instructions, to negotiate, discuss, accept, modify, agree to bind the Principal to the terms and conditions of such permits (including any restrictions and/or community guidelines applicable to any such permit) and to execute such permits on behalf of Principal. Principal understands, acknowledges and agrees that it (and/or it's insurer) remains responsible for liable and all obligations imposed by or incidental to any permit or rider issued to Principal signed by an employee or agent of (including any coordinator, runner or messenger used by) Film This. Principal further agrees to comply with the terms and conditions of any such permits and hereby appoints Film This as an authorized representative to facilitate compliance with such terms and conditions following issuance of such permits and to enter into agreements for Principal with respect thereto. Any person, City, agency, entity or organization (including *FILML.A., INC.* and any city, county or other jurisdiction where *FILML.A., INC.* operates) may rely on this appointment and not need obtain any further authorization for any act described herein. An original or faxed copy of this appointment shall be sufficient and may be treated as an original for all purposes. The appointment may be revoked by Principal at anytime in writing delivered to *FILML.A., INC.*, but in any case shall expire one (1) year from the date of execution set forth below.

I declare under penalty of perjury under the laws of the State of California that I am authorized to appoint Film This as an agent for Principal and based on that authority I hereby appoint Film This as Principal's agent as set forth herein.

Dated **10/30/18** By _____
Representative's Signature

20th Century Fox Television	**10201 W Pico Blvd Bldg 1**
Name of "Principal" (Production Company)	Principal's Address
Lucas Nalepinski	**Los Angeles, CA 90064**
Print Princpal Representative's Name	City, State, Zip Code
Location Manager	**(310) 969 5117.**
Representative's Title (i.e. UPM, Loc Mgr)	Principal's Telephone Number

NOT A PERMIT